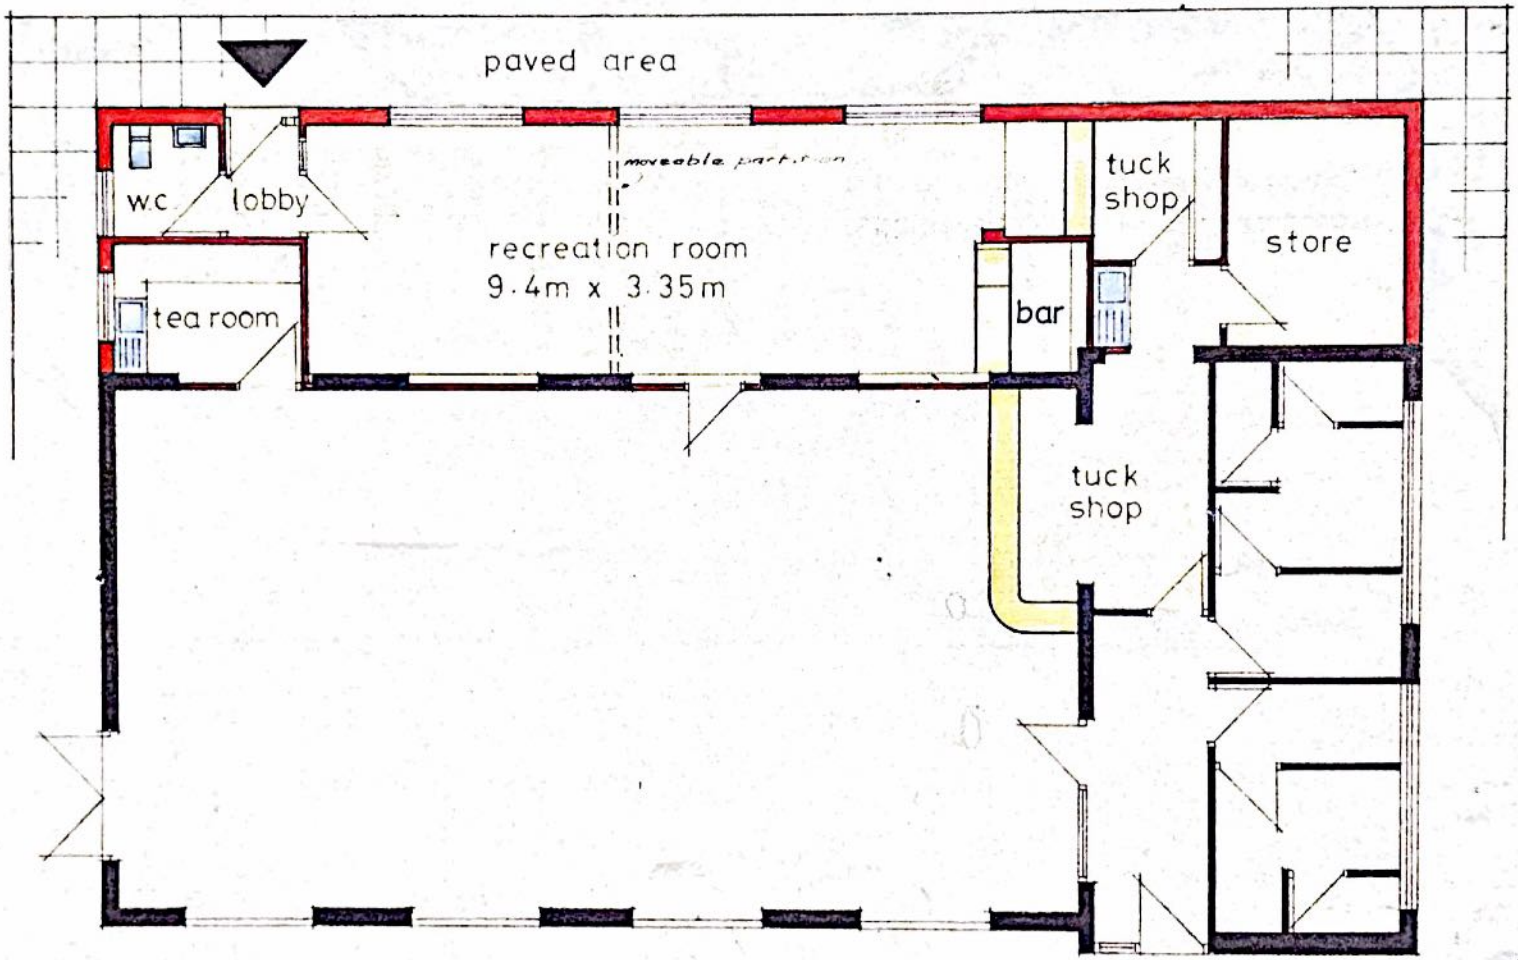


PLAN

PROPOSED EXTENSION TO COMMEMORATION ROOM

SCALE 1:100

webb & gray and partners