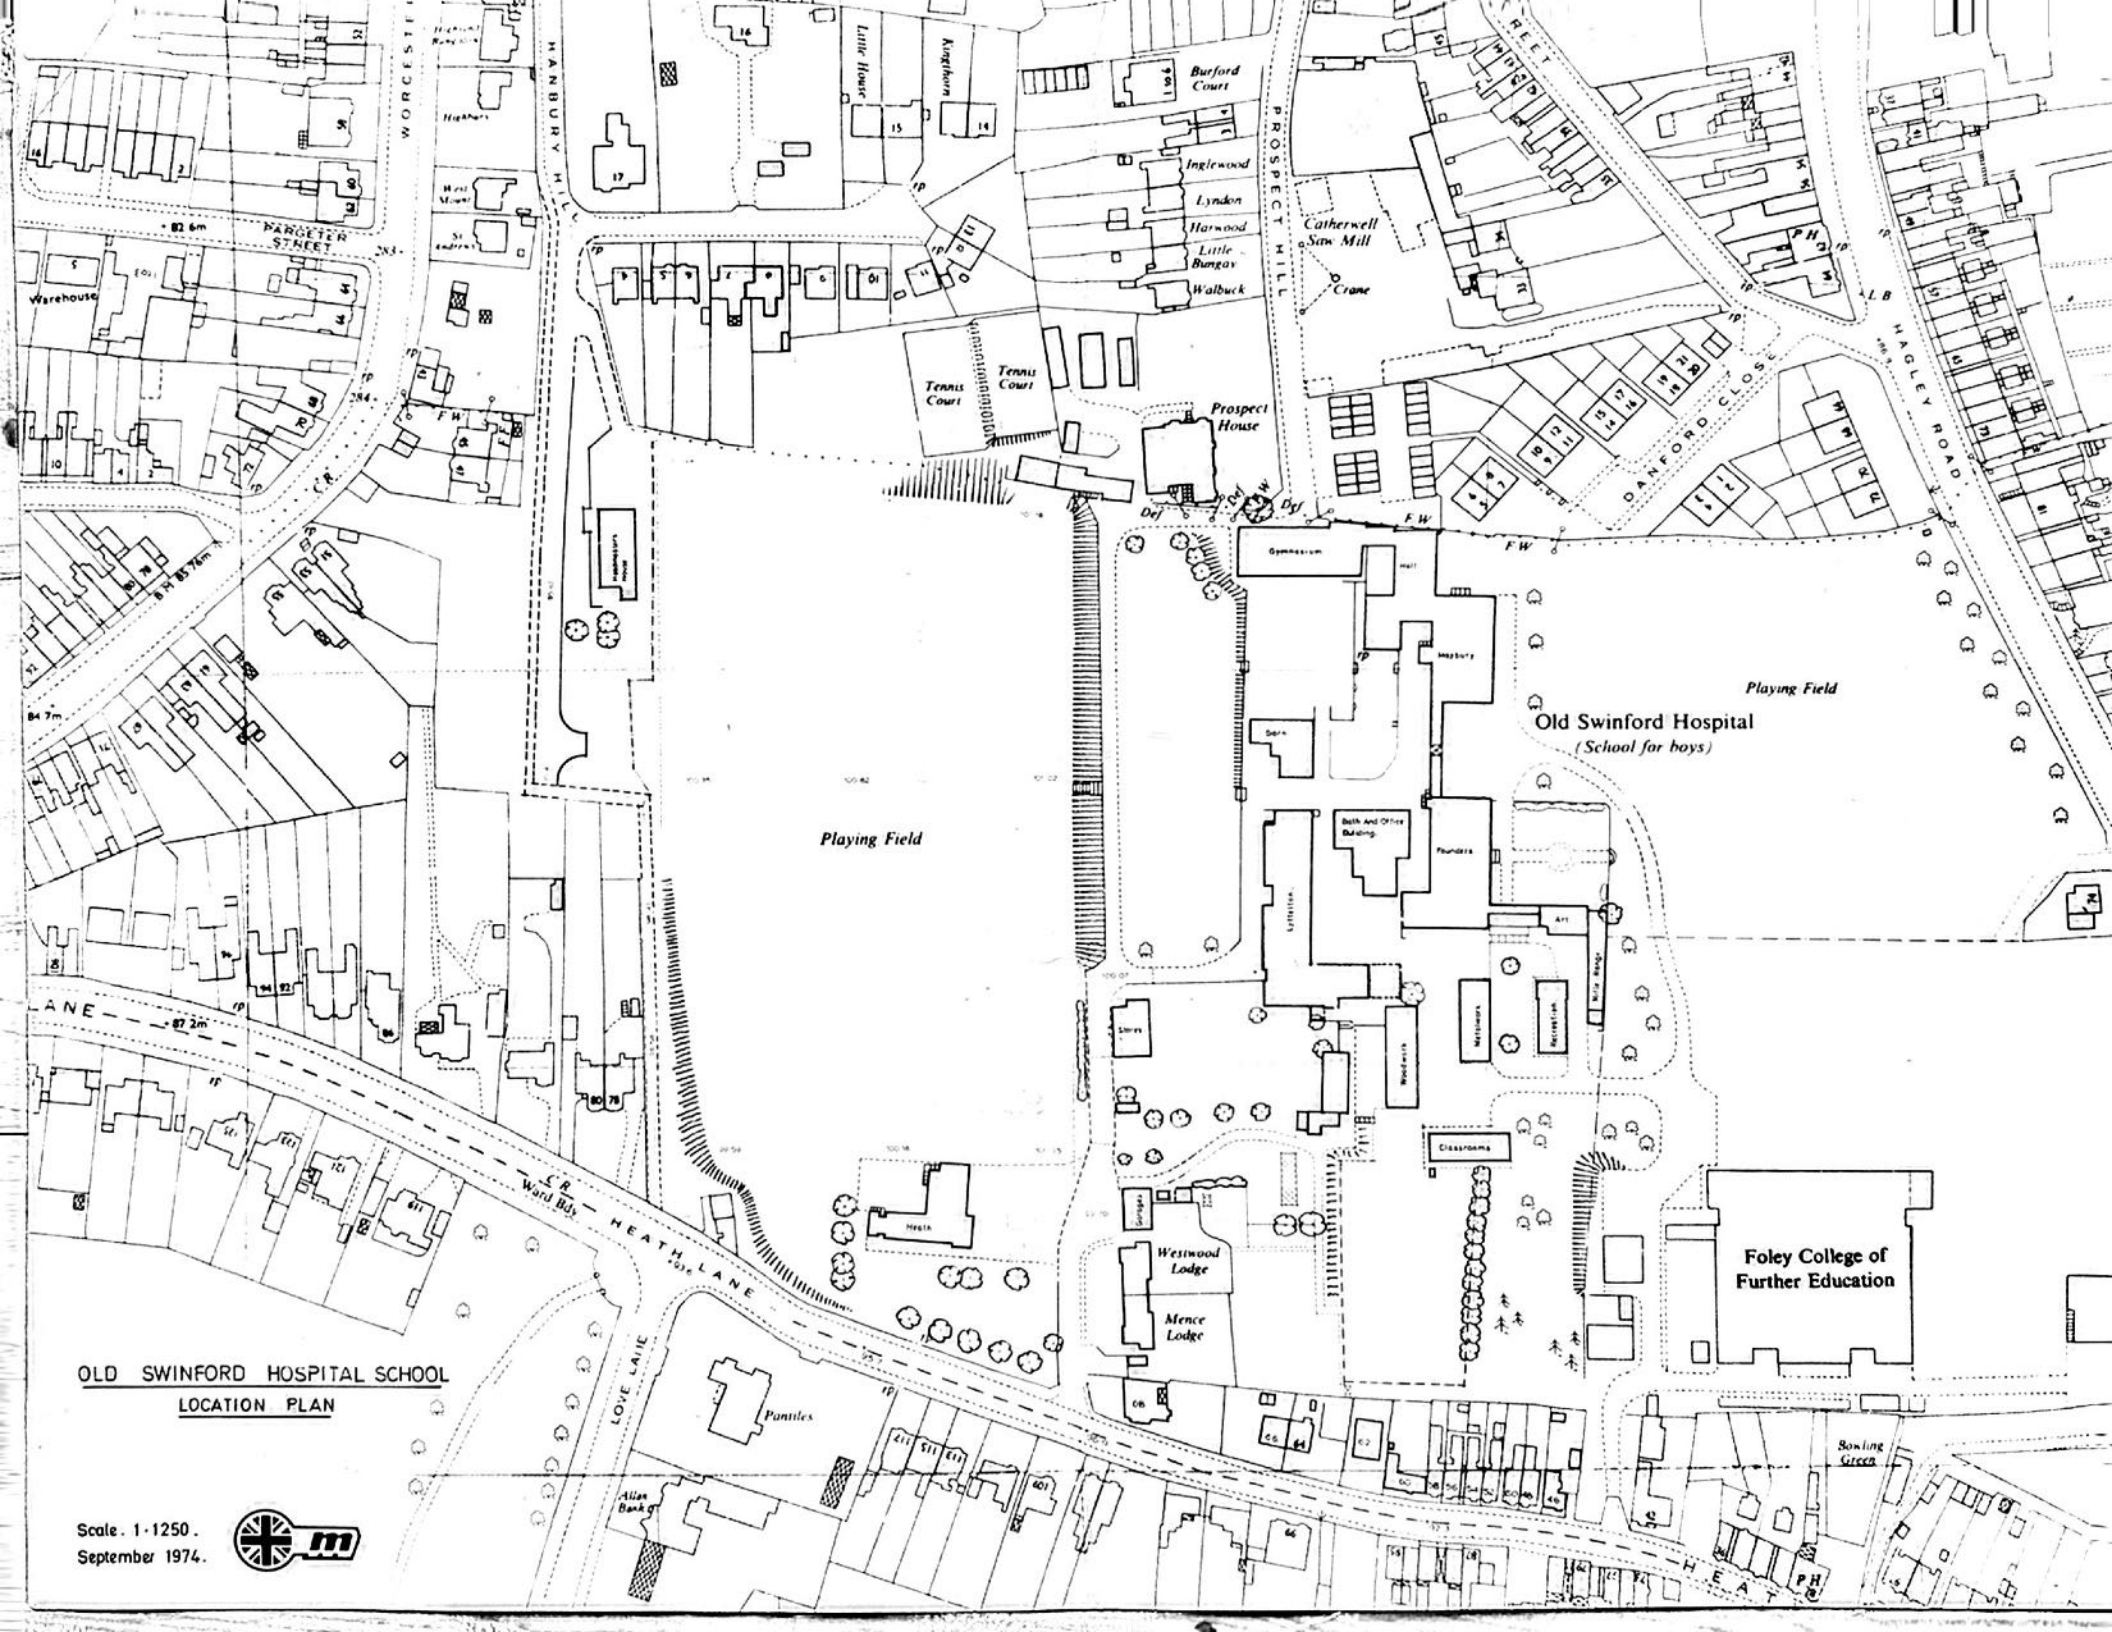
OLD SWINFORD HOSPITAL SCHOOL

LOCATION PLAN

Survey Services Limited

Consultant Civil Engineers and Land Surveyors

1 Meadow Street Chapel Ash Wolverhampton WV1 4NZ
Telephone Wolverhampton 23038 & 27739


Old Swinford Hospital
(School for boys)
Playing Field
Playing Field
Playing Field
Foley College of Further Education
Prospect House
Burford Court
Inglewood
Lyndon
Harwood
Little Bungay
Walbuck
Tennis Court
Tennis Court
Catherwell Saw Mill
Crane
Little House
Kingthorn
Danford Close
Hagley Road
Prospect Hill
Hanbury Hill
Worcester Street
Pargeter Street
Warehouse
Love Lane
Pantiles
Allan Bank
Westwood Lodge
Mence Lodge
Bowling Green
Heath Lane
Gymnasium
Hall
Classrooms
Bath and Office Building
Foundry
Workshops
Recreation
Art
Sciences
Woodwork
Sick Bay
Housemaster's House
Heath
S.R. Ward Bds
F.W
Def
Dsf
PH
C.R.
82.6m
87.2m
84.7m
OLD SWINFORD HOSPITAL SCHOOL
LOCATION PLAN
Scale. 1·1250.
September 1974.